Sutter Amador Hospital
Facility No. 17490

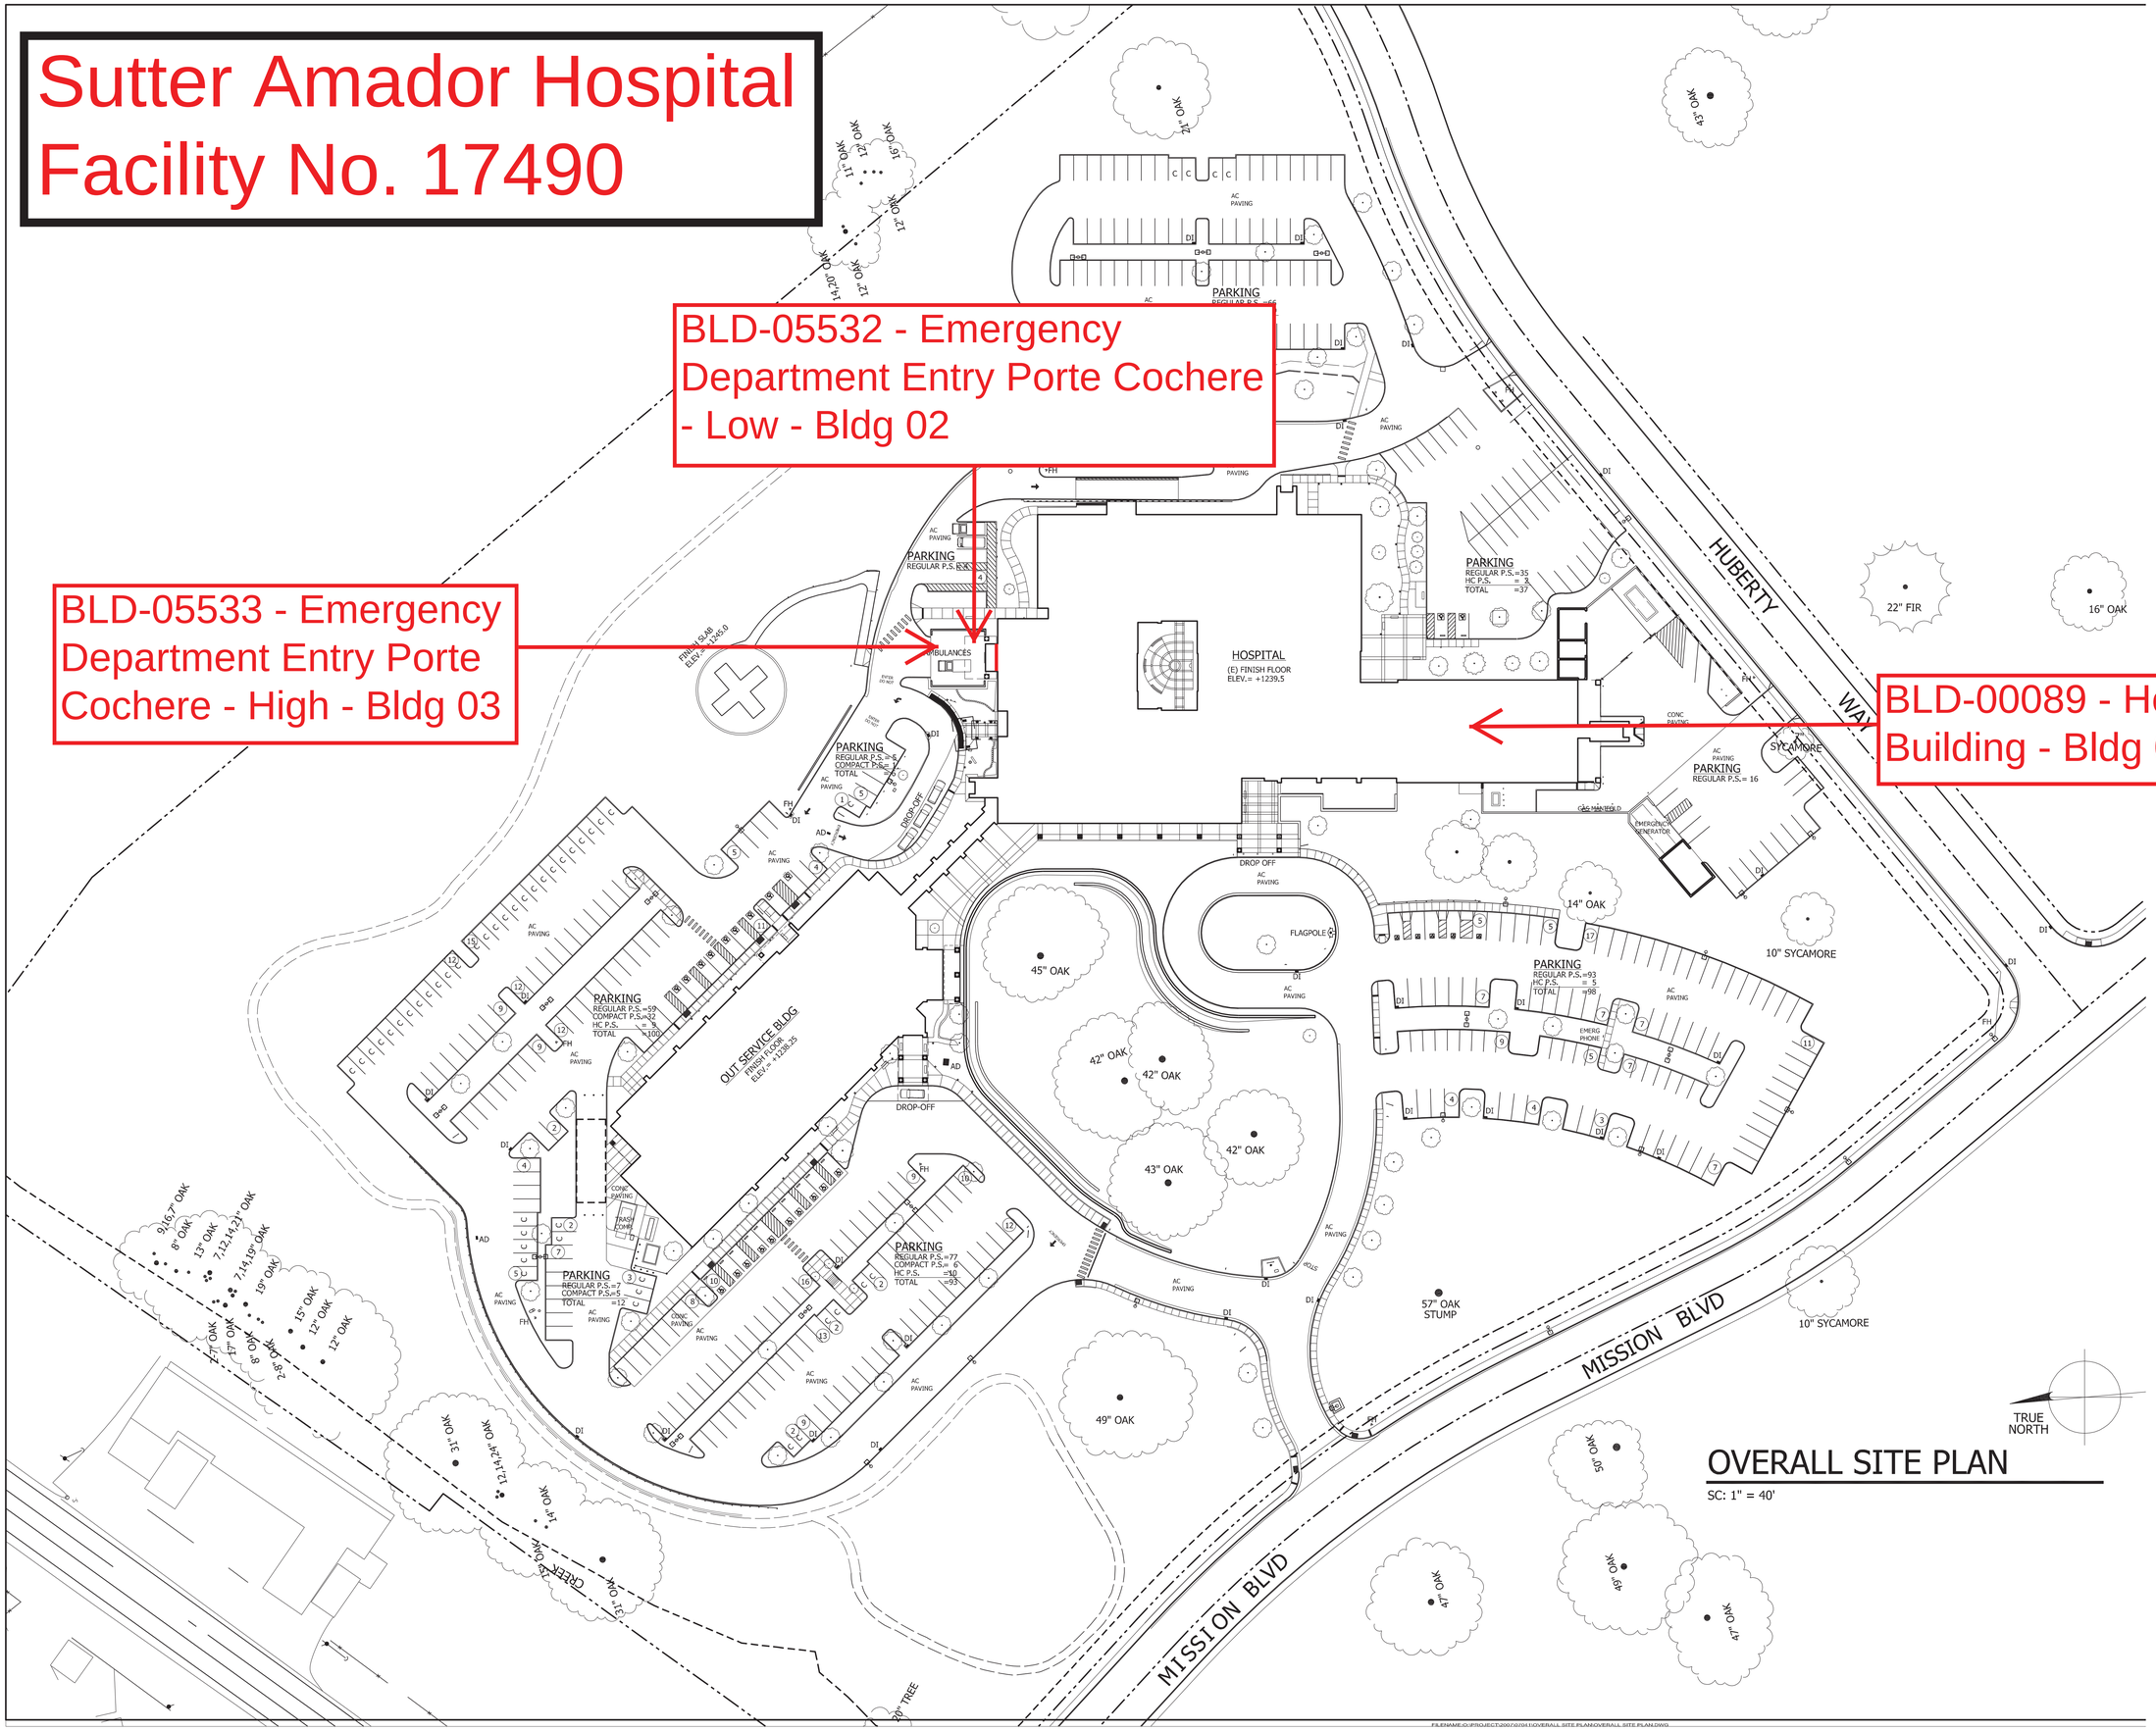

OVERALL SITE PLAN

SC: 1" = 40'

FILENAME:G:\PROJECT\2007\0704 1\OVERALL SITE PLAN\OVERALL SITE PLAN.DWG