Alhambra Convalescent Hospital
Facility No. 20034

ALHAMBRA CONVALESCENT HOSPITAL

DOWNSTAIRS FIRE EXIT ROUTE

FIRE EXTINGUISHER X

FIRE ALARM PULL ●

EXIT ROUTES

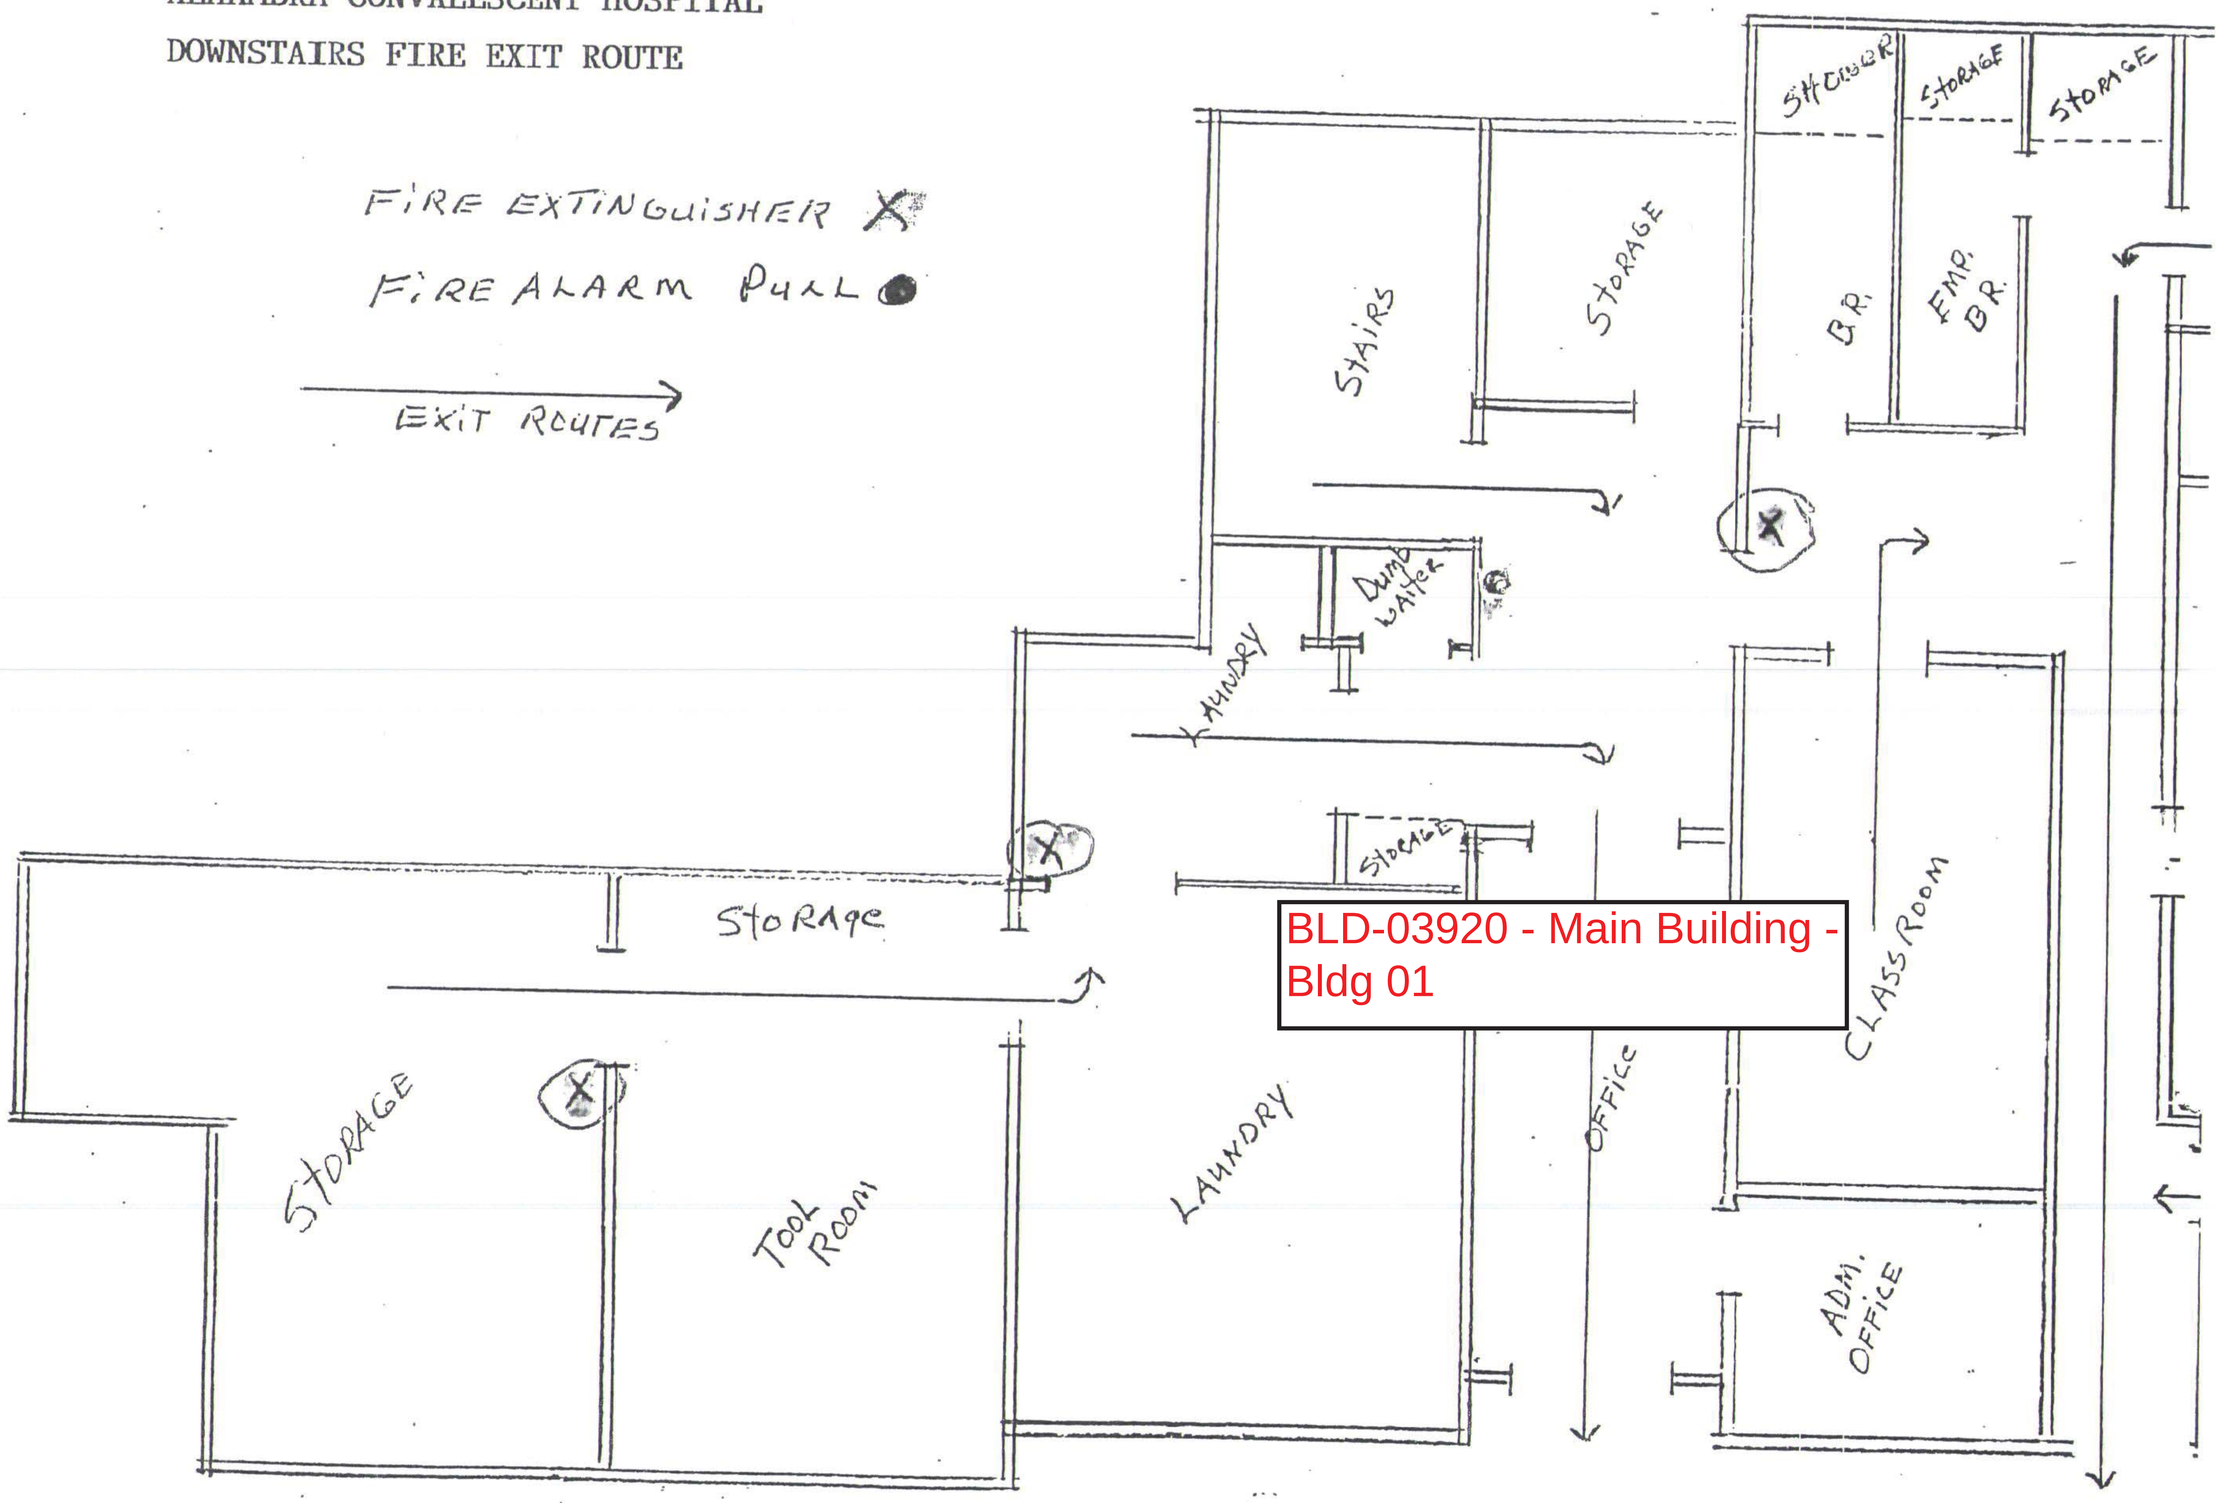

BLD-03920 - Main Building - Bldg 01

1st Floor

Alhambra Convalescent Hospital
Facility No. 20034

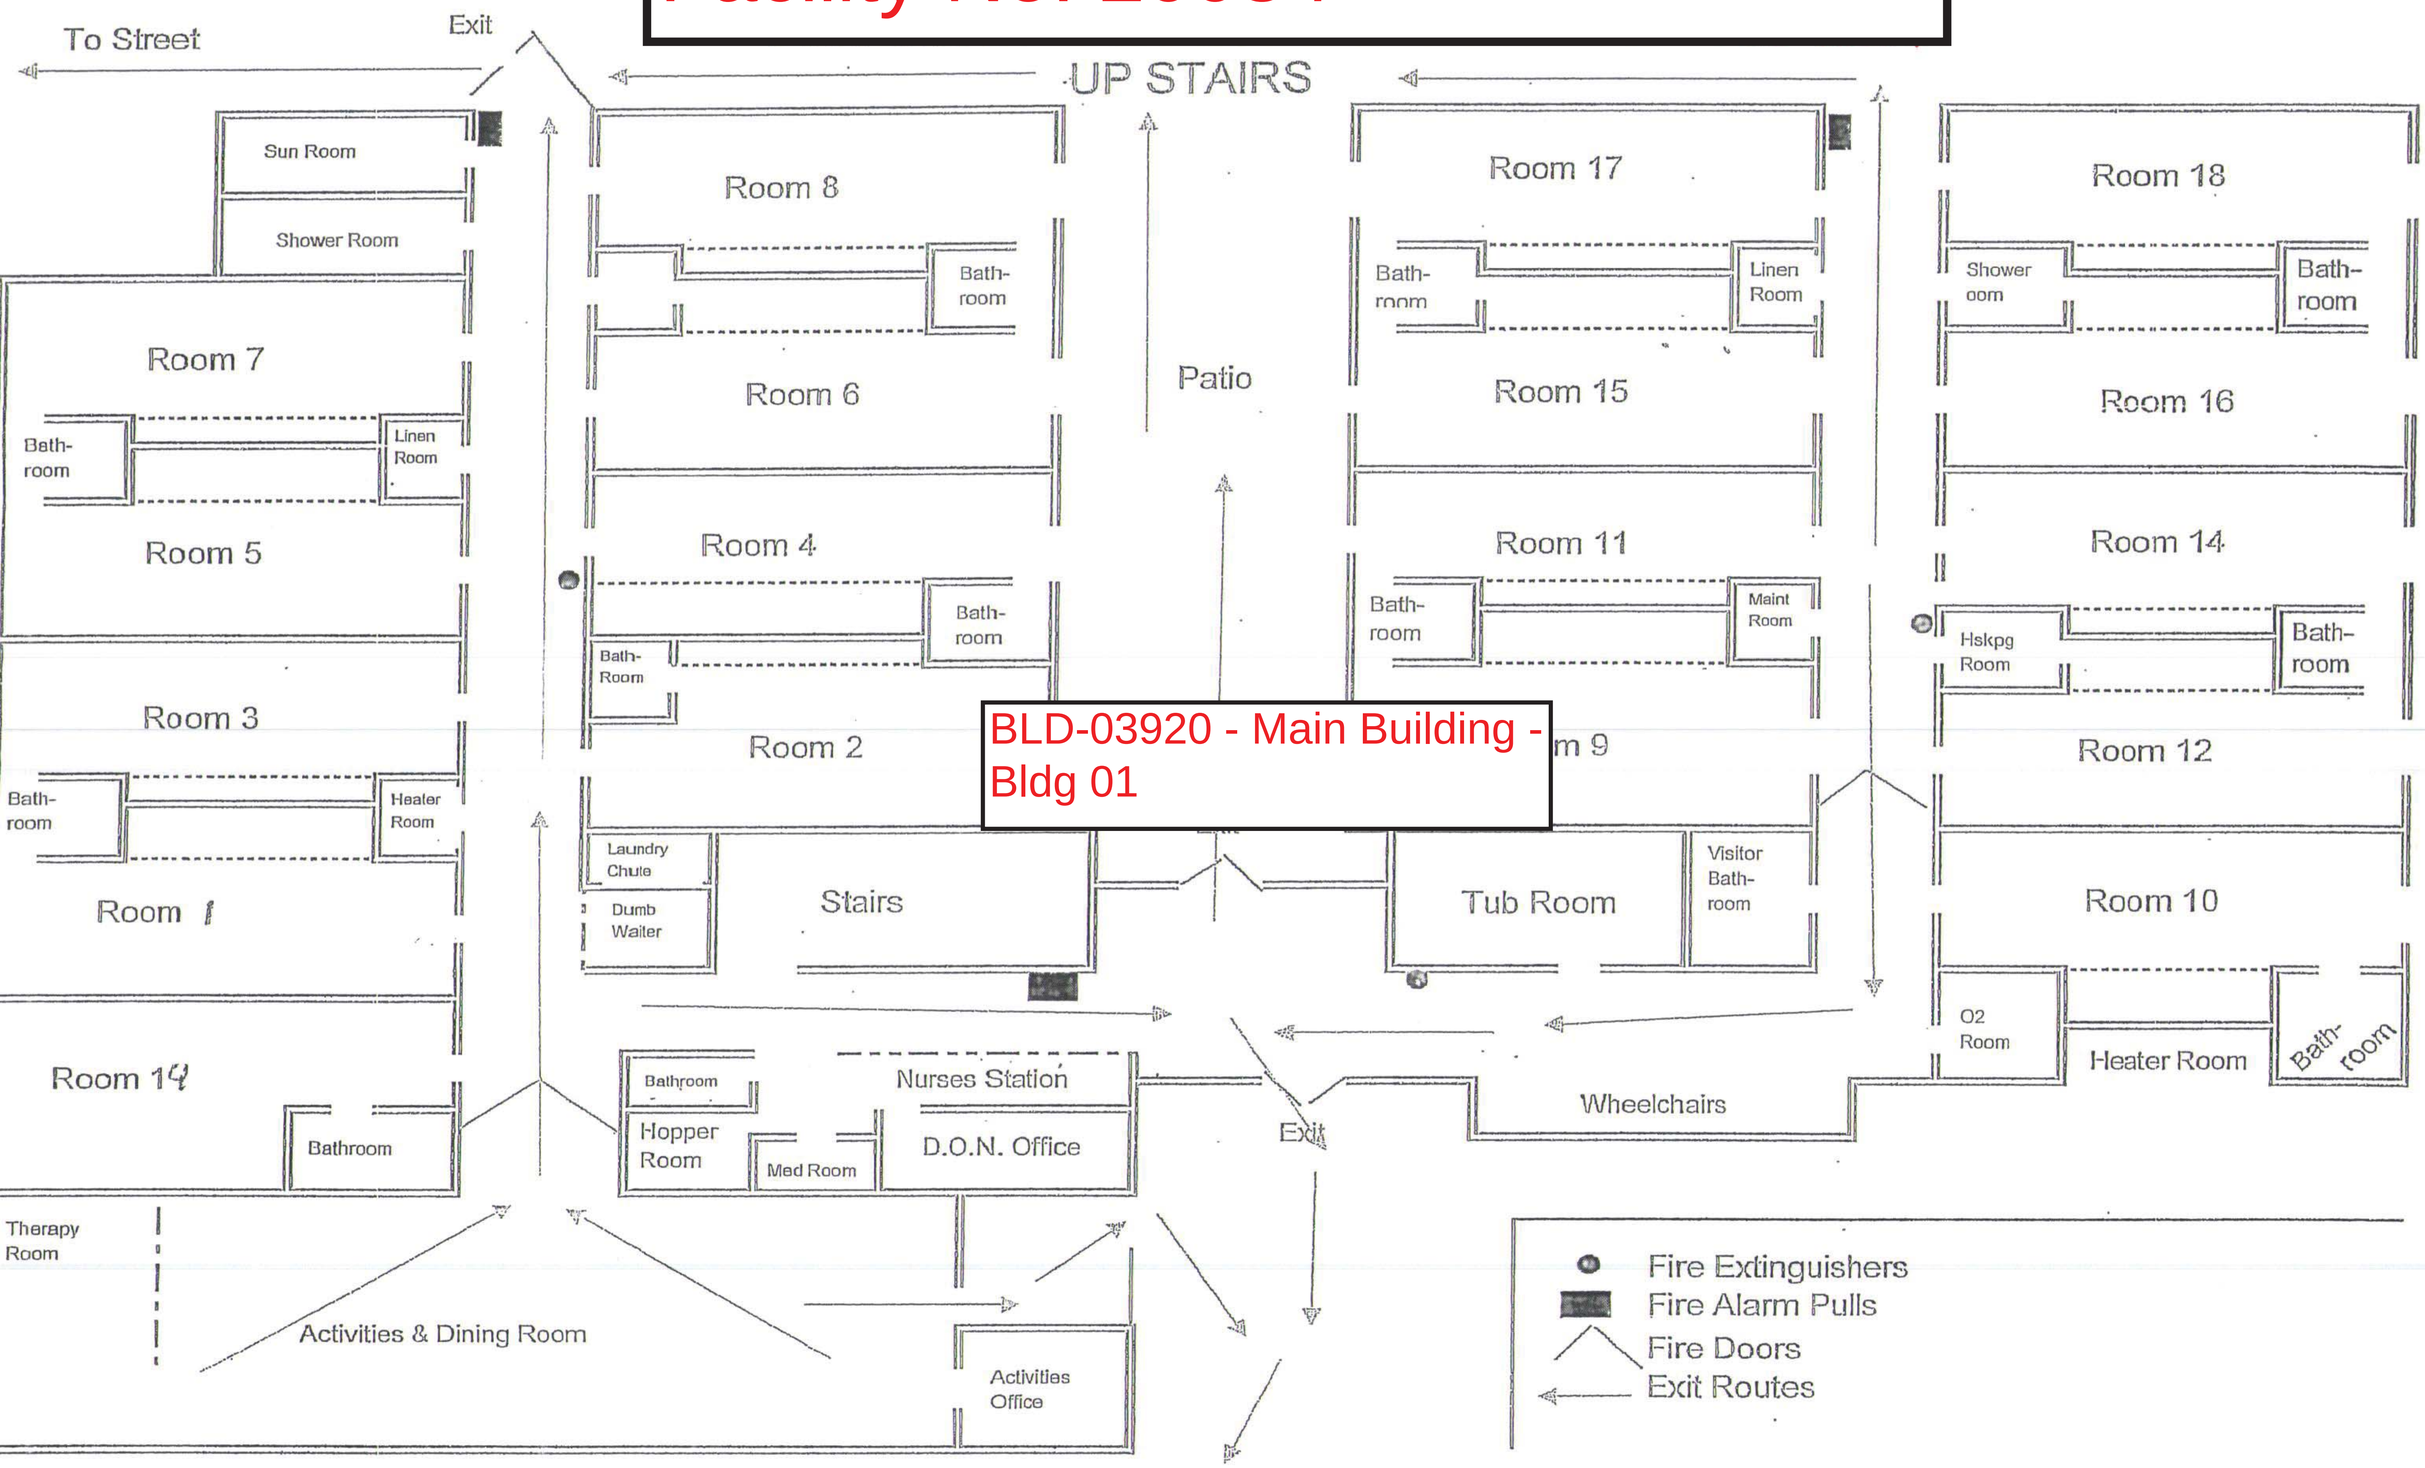

BLD-03920 - Main Building - Bldg 01

2nd Floor