Temple Community Hospital
Facility No. 12112

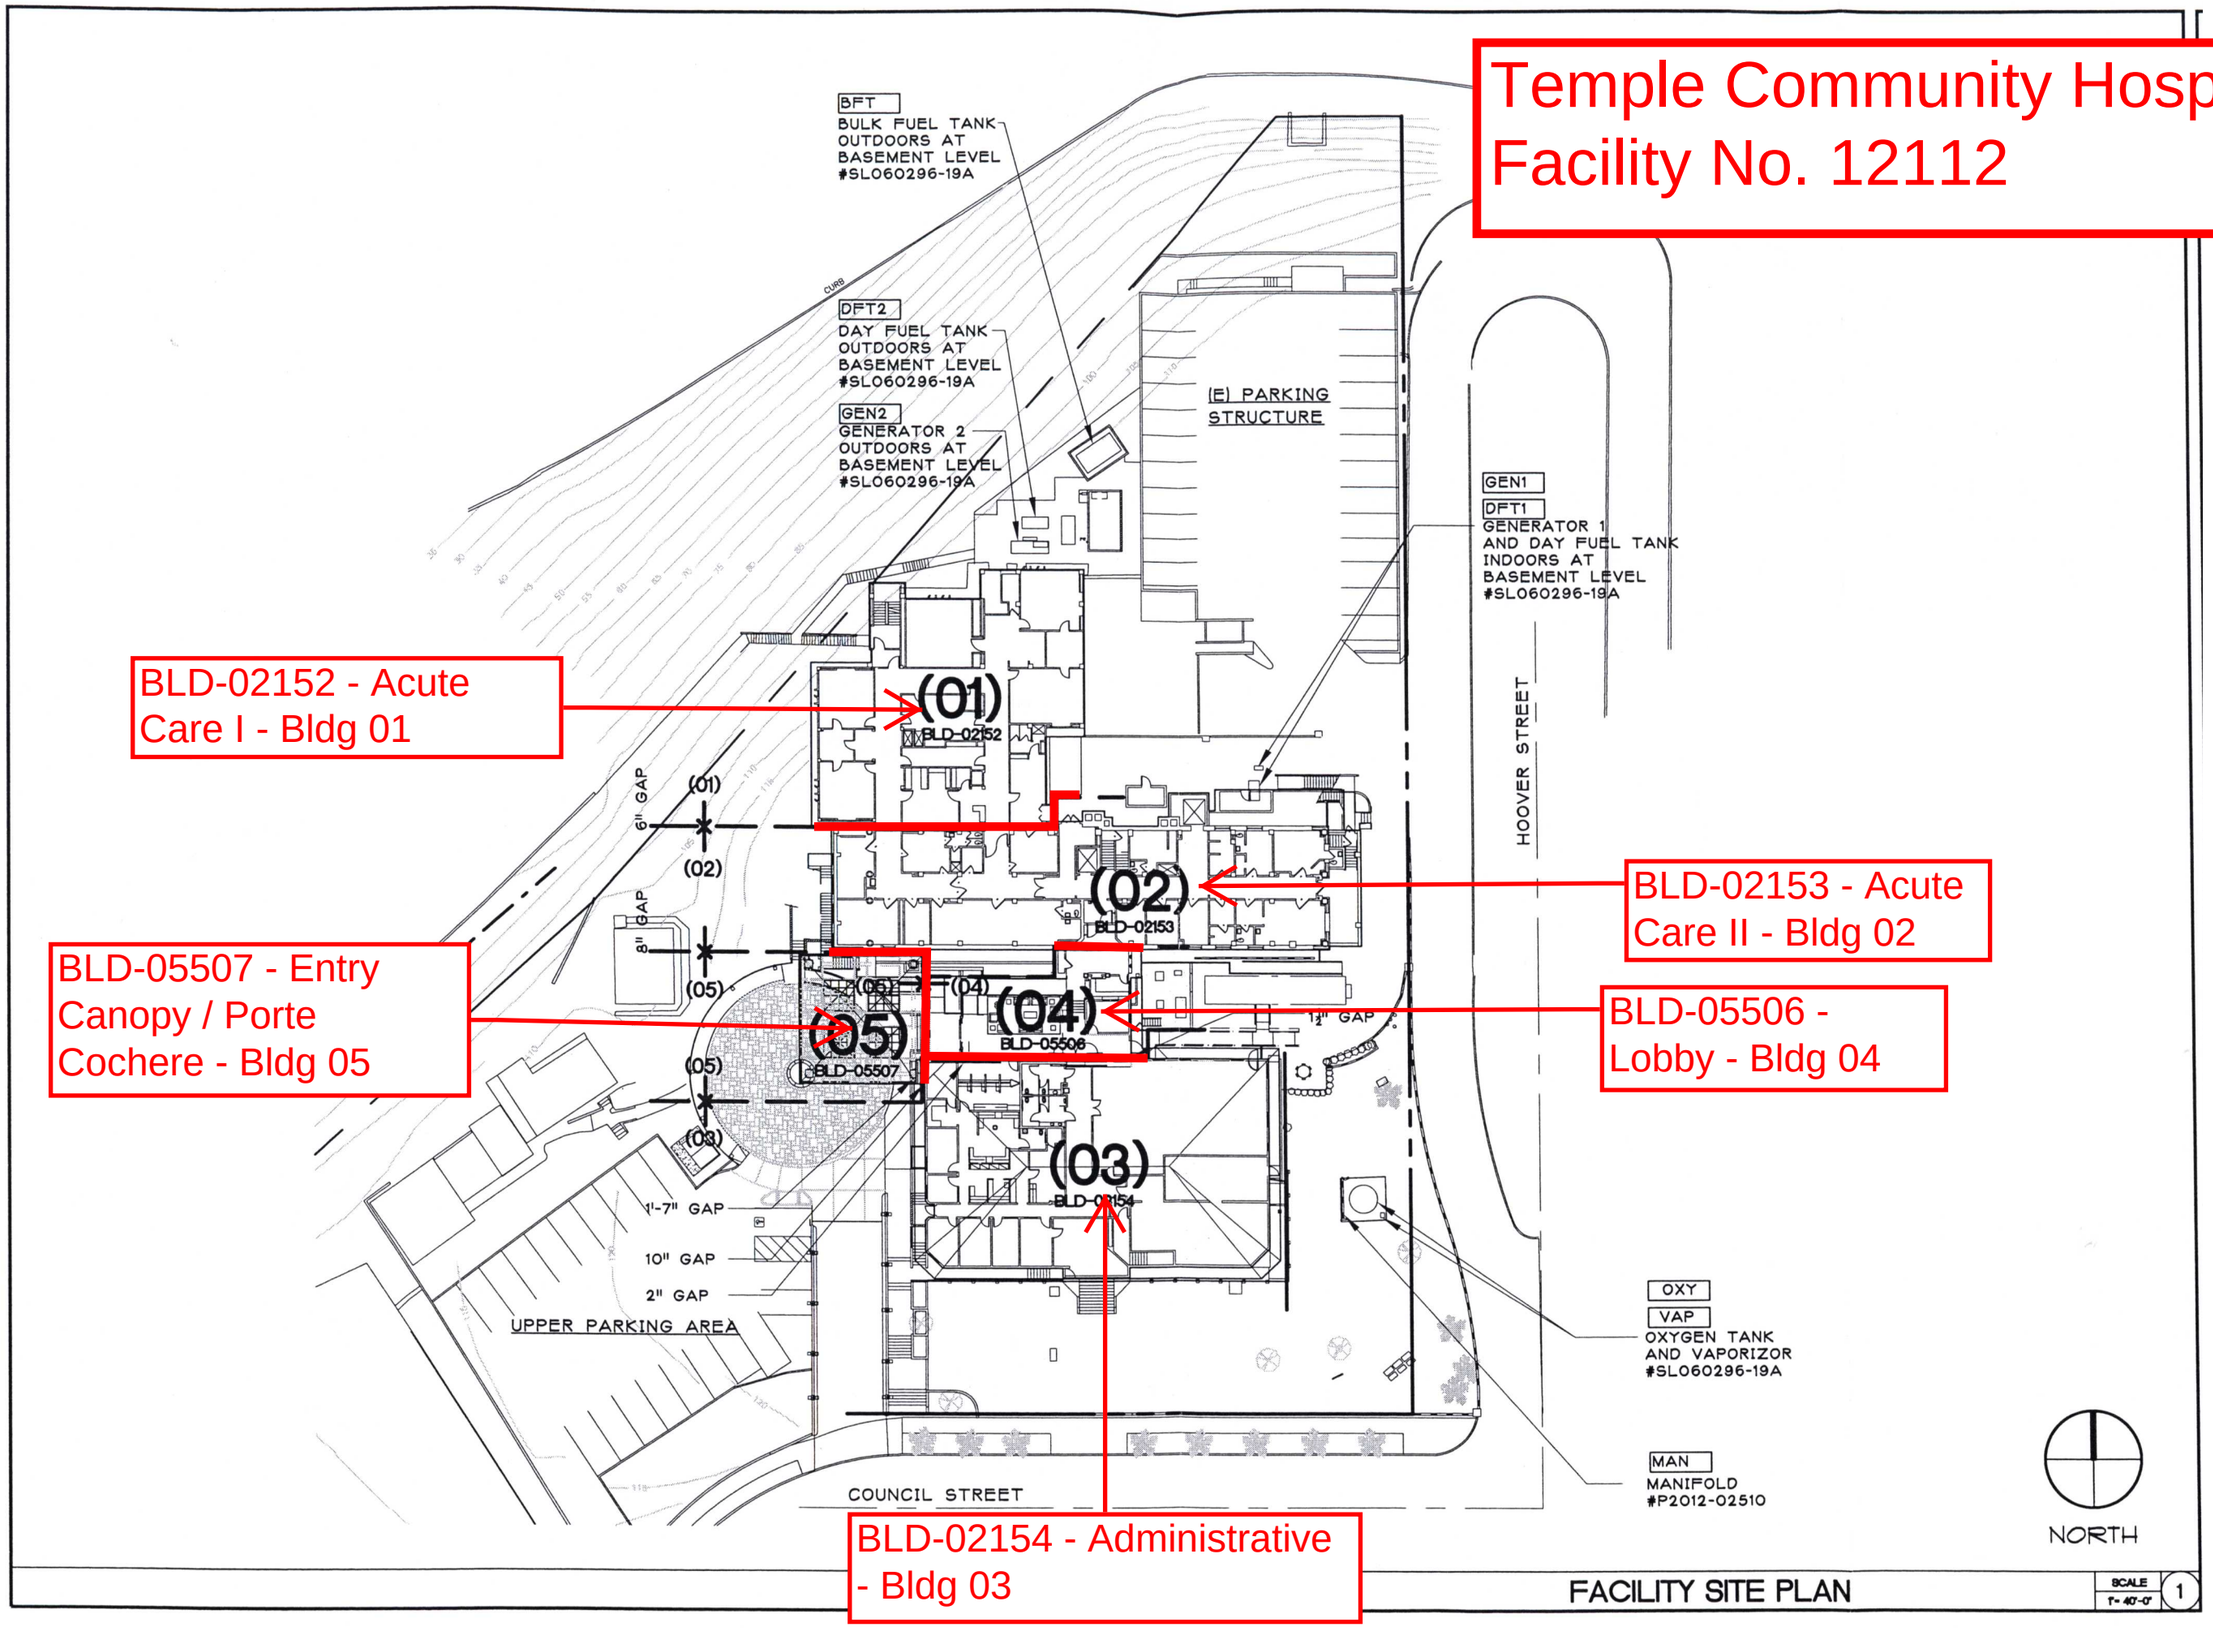

FACILITY SITE PLAN

SCALE 1" = 40'-0"

1