BLD-04119 - Main Building - Bldg 01

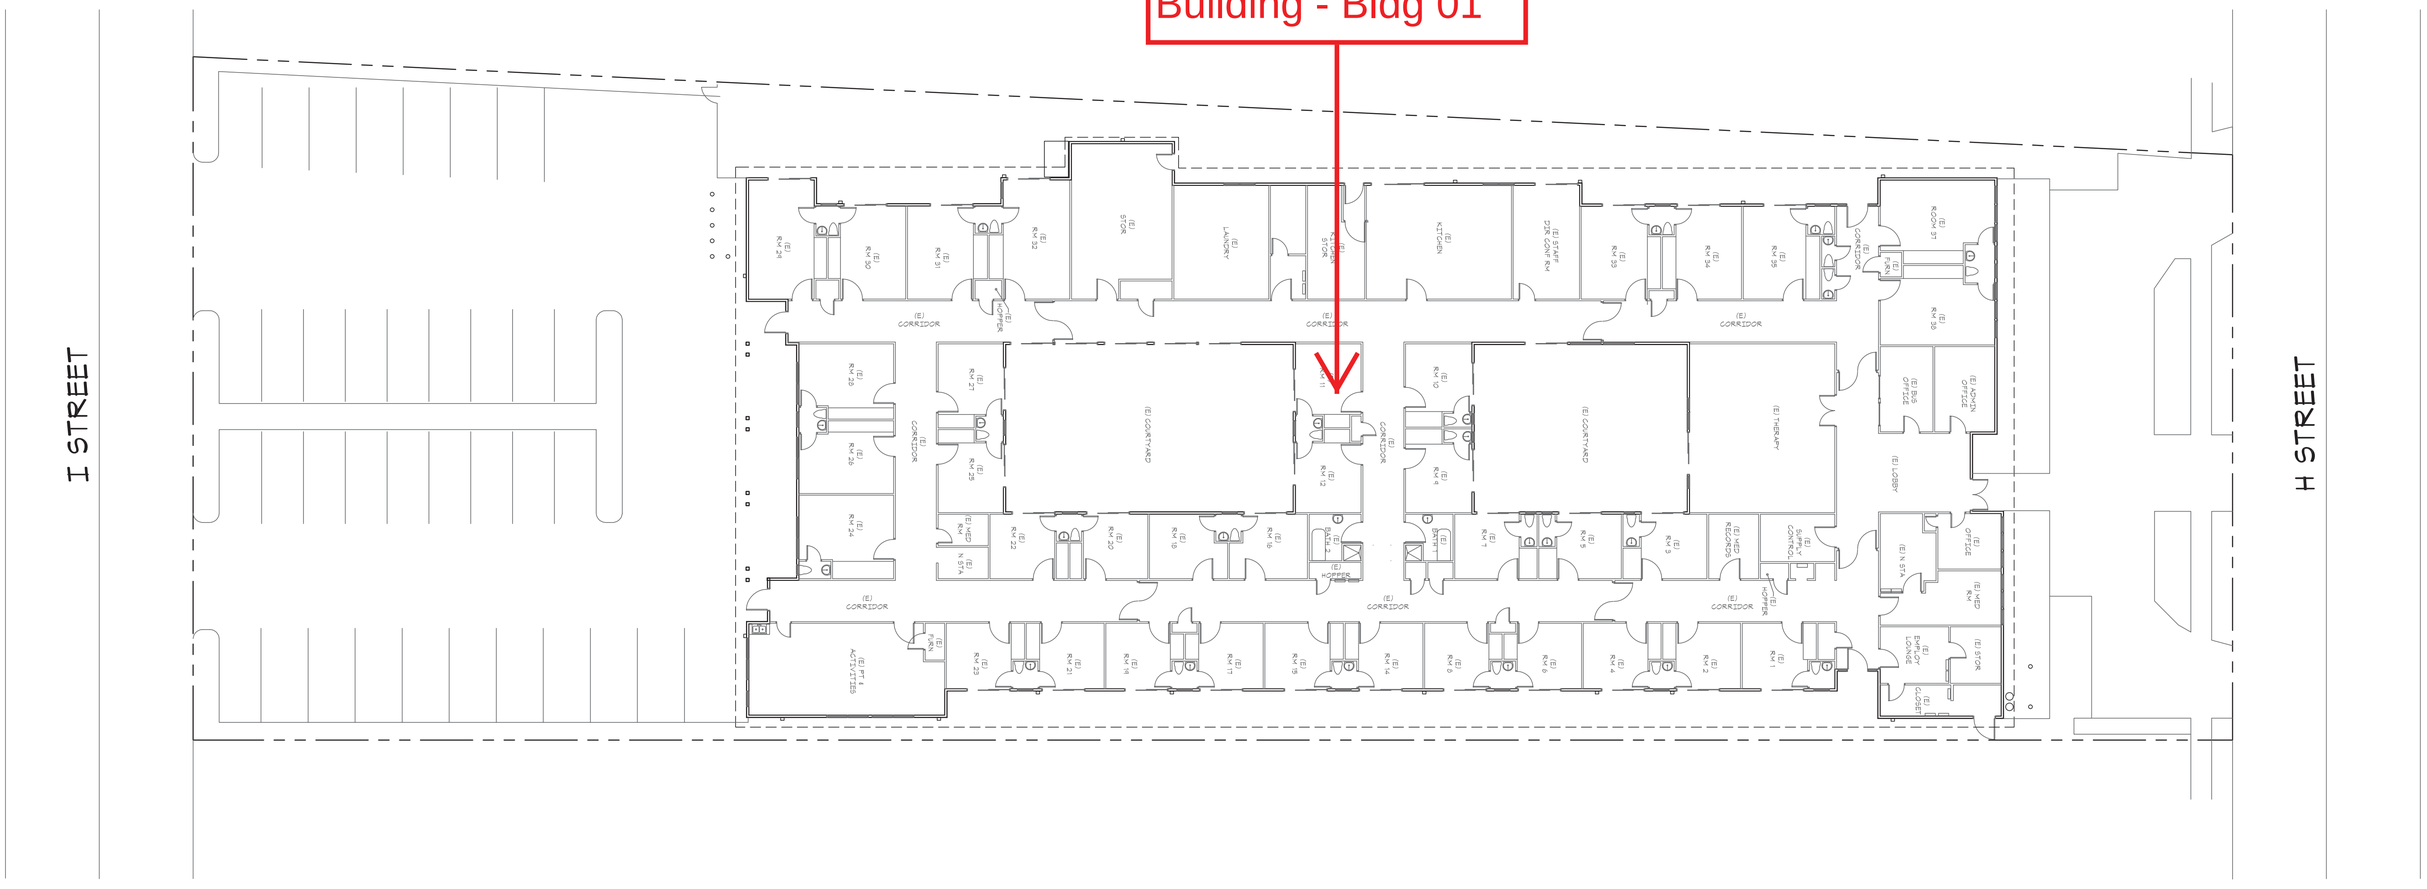

Mckinley Park Care Center
Facility No. 20617

0 8' 16' 32'
1/16"=1'-0"

MCKINLEY PARK CARE CENTER SITE PLAN