BLD-04313 - Main Building - Bldg 01

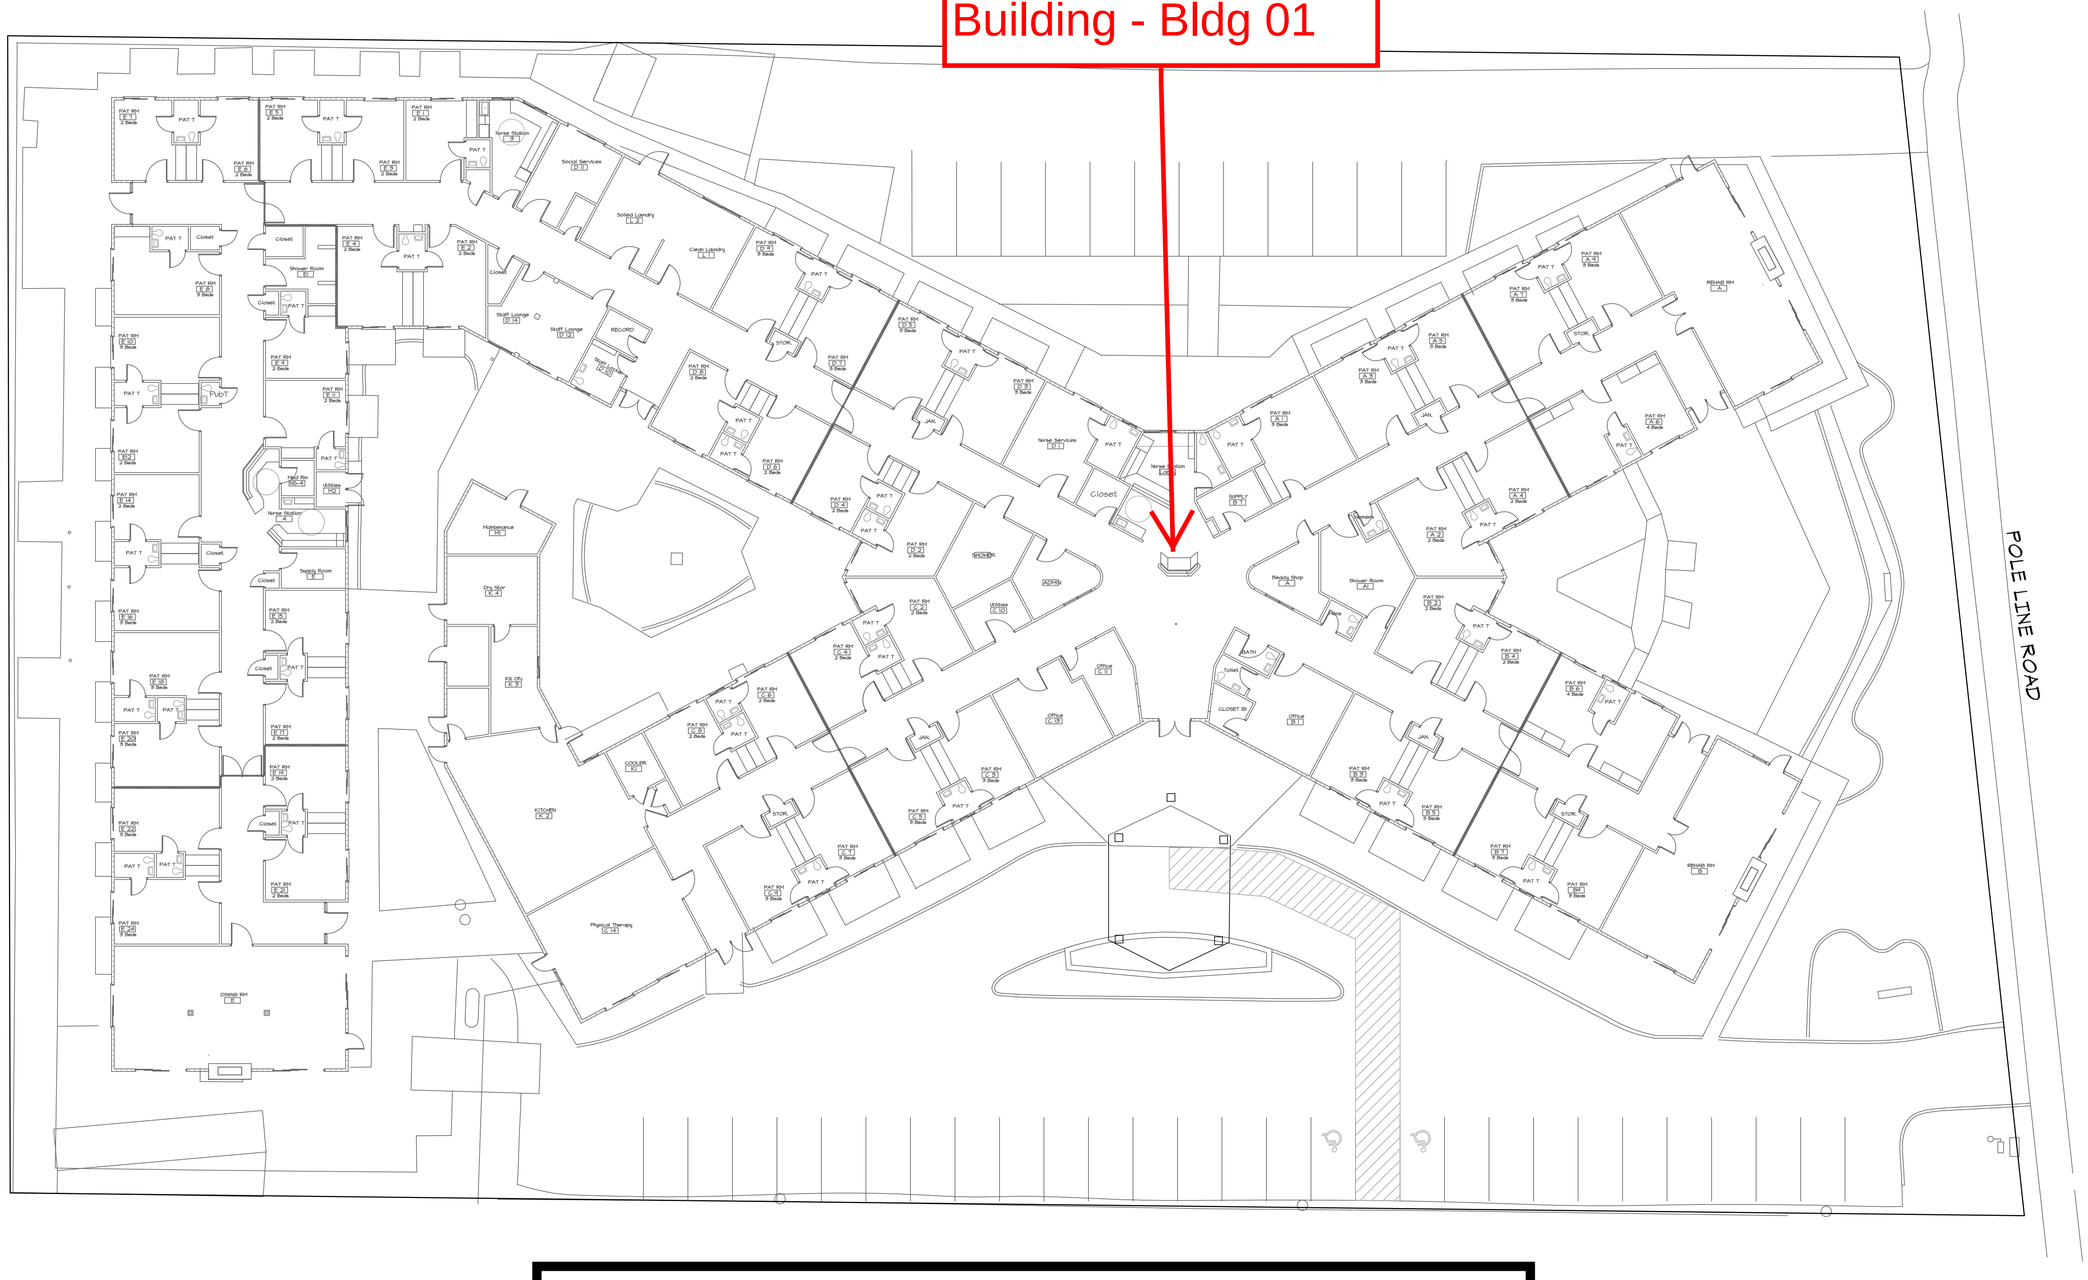

Davis Healthcare Center
Facility No. 21194

0 8' 16' 32"

1/16" = 1'-0"

DAVIS HEALTH CARE CENTER SITE PLAN