Eureka Rehab & Wellness Center, LP
Facility No. 24600

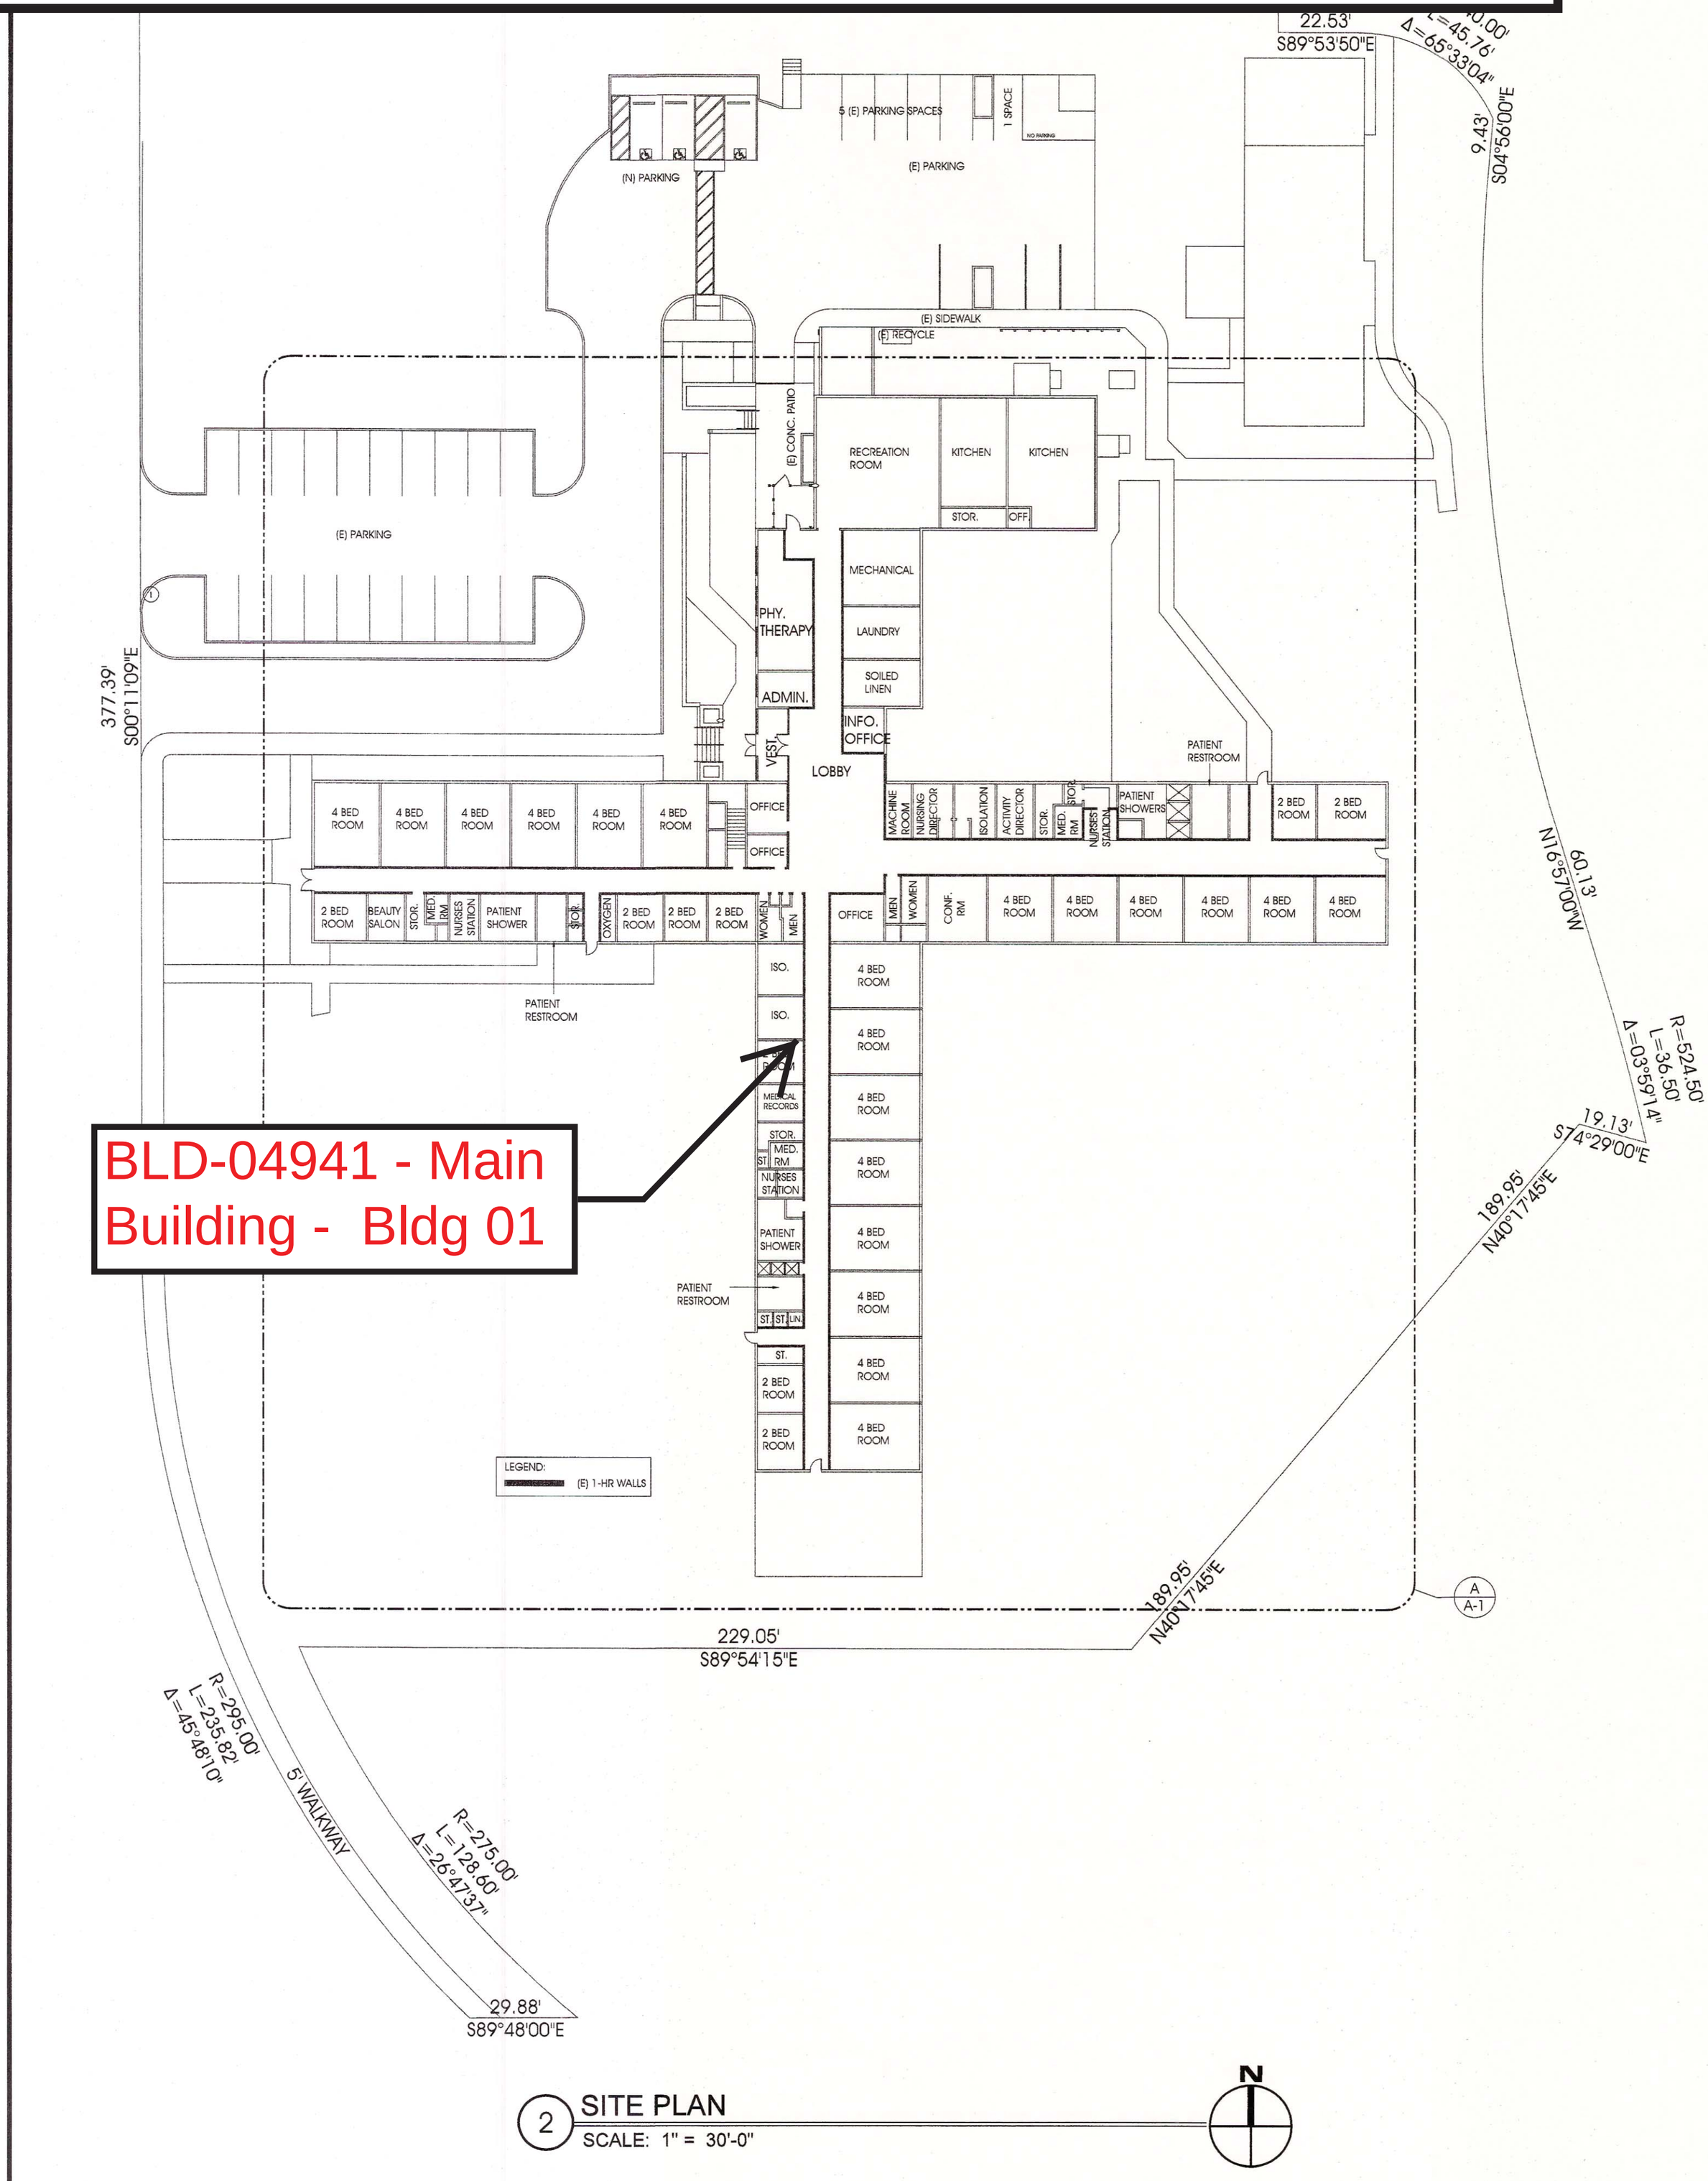

2 SITE PLAN
SCALE: 1" = 30'-0"