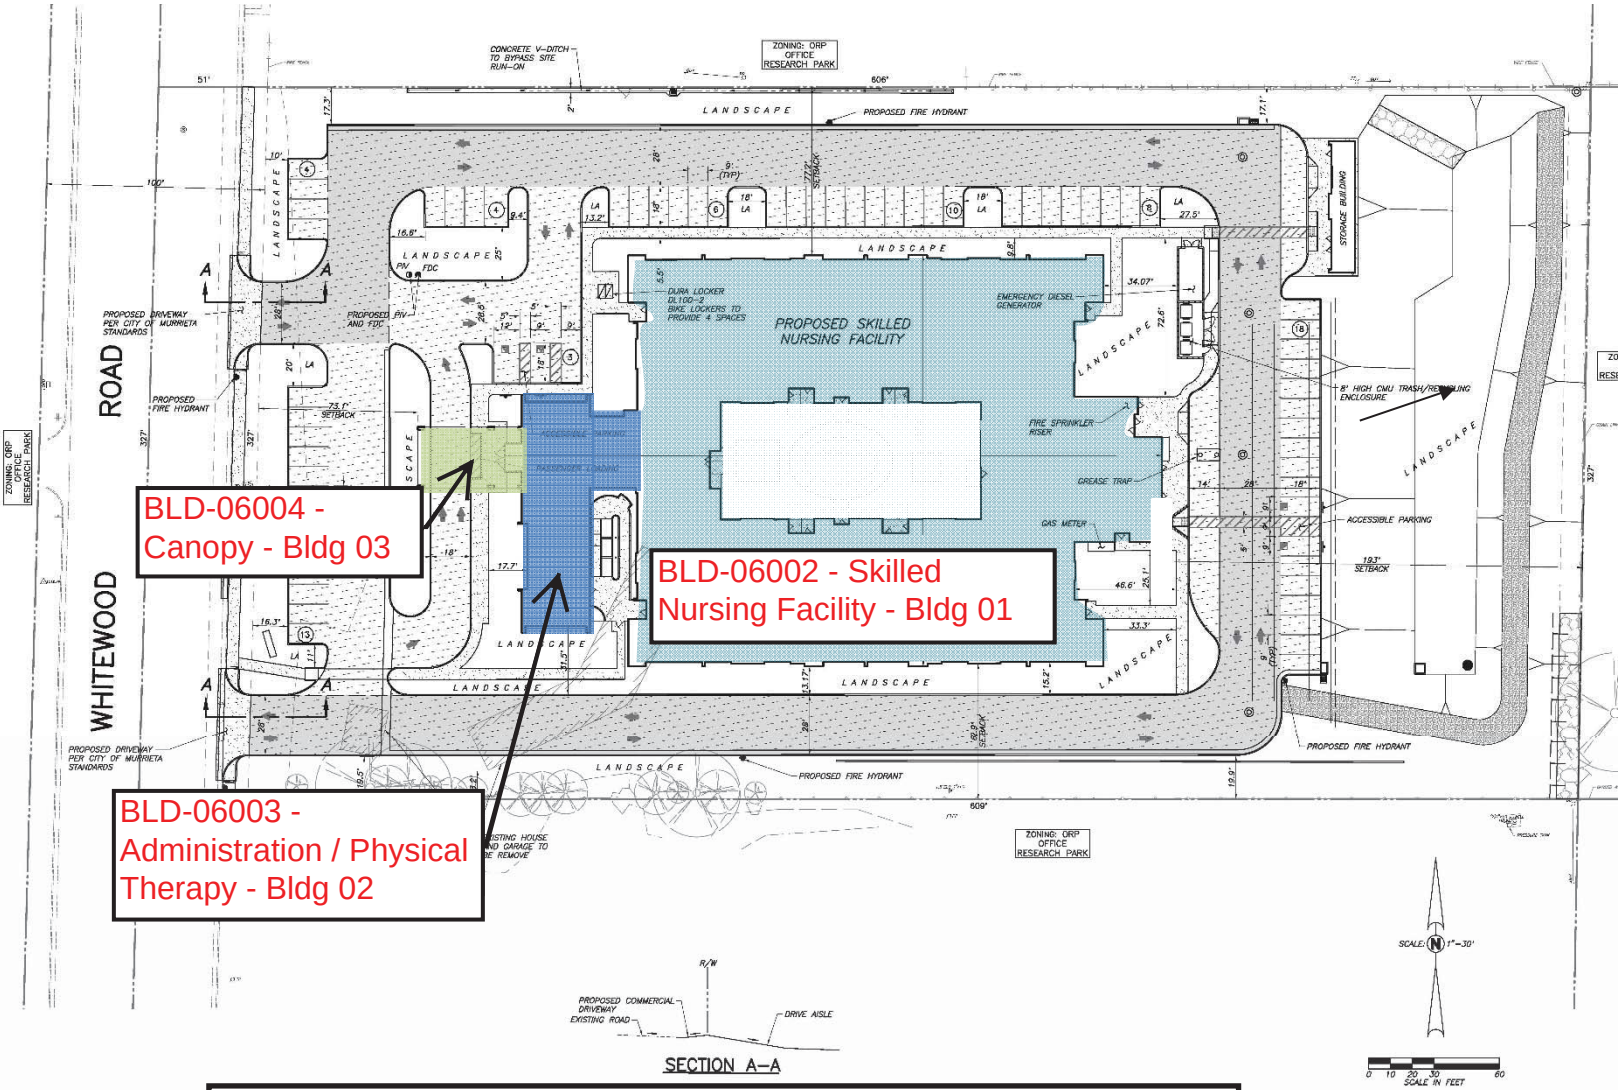

Granite Skilled Nursing Facility – Murrieta
Facility No. 28303