Golden Living Center - Chateau
Facility No. 20728

VICINITY MAP

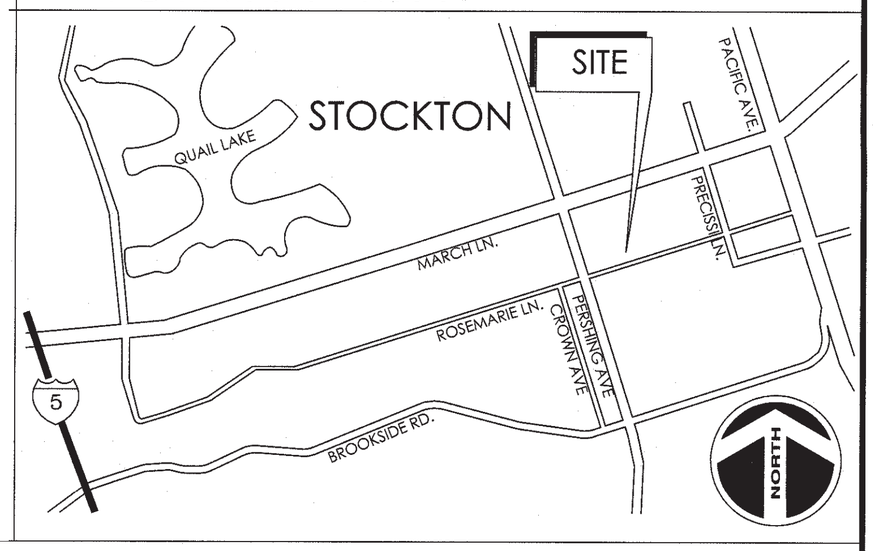
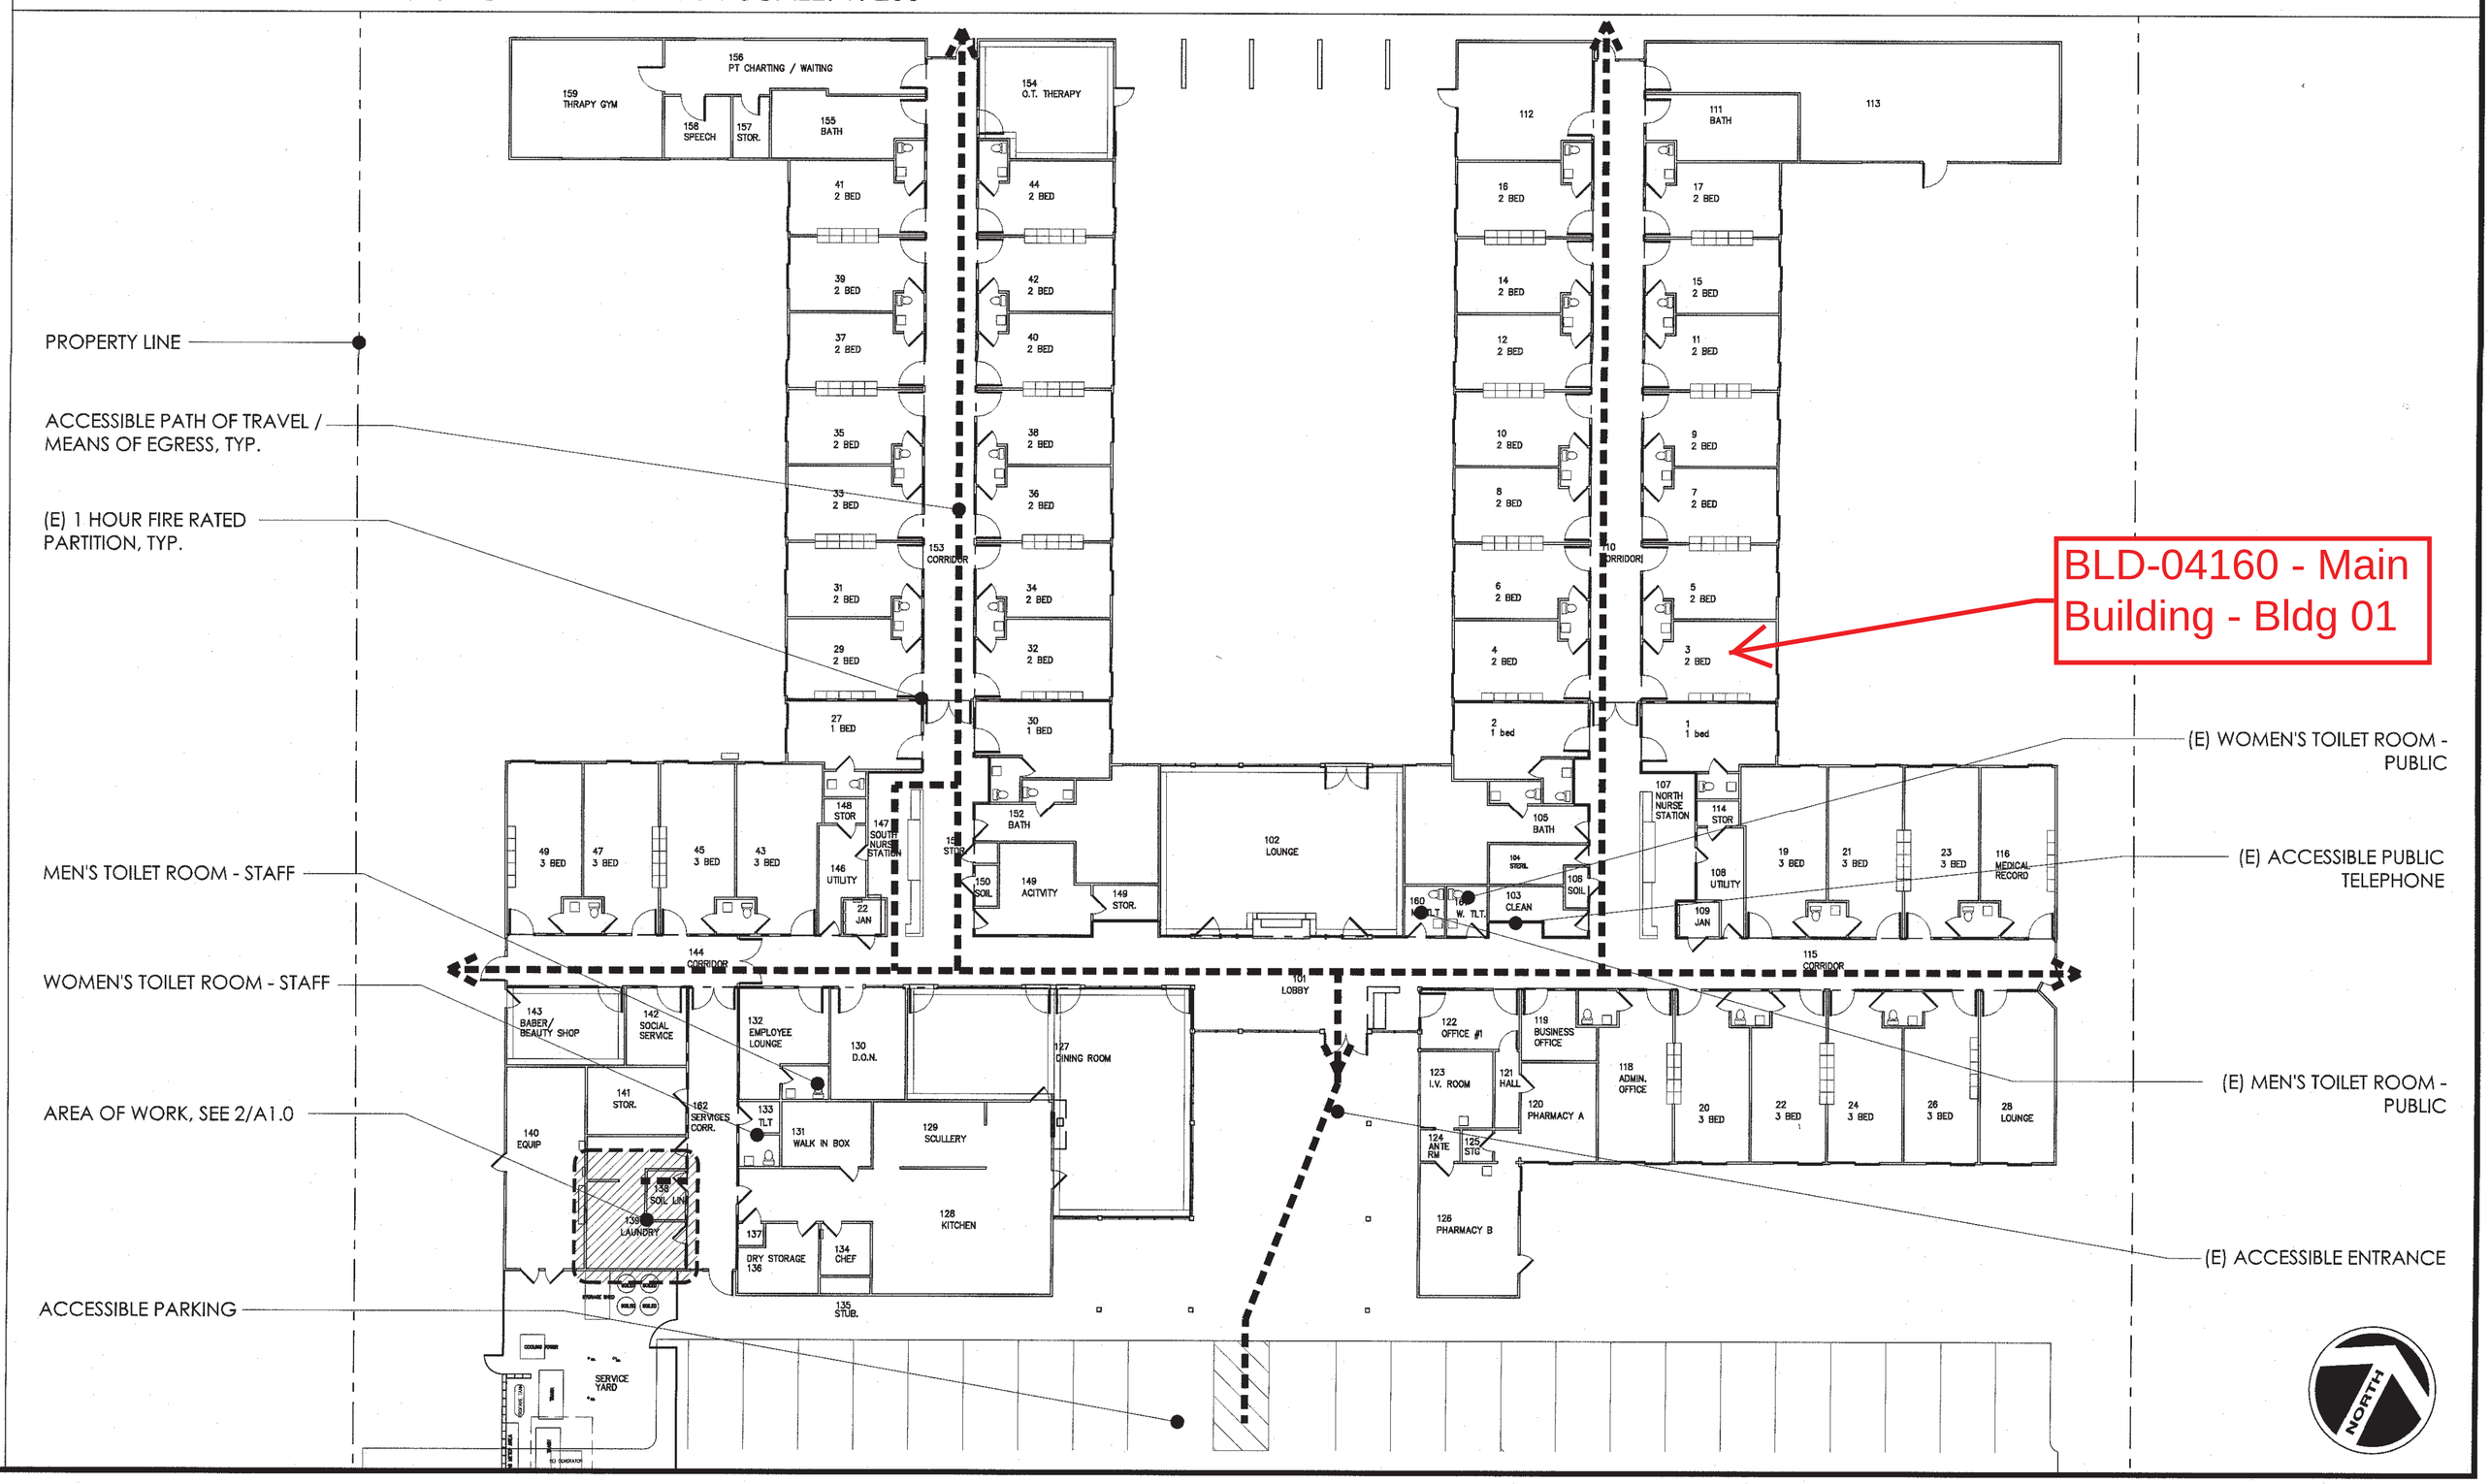
OVERALL FLOOR PLAN SCALE: 1: 200